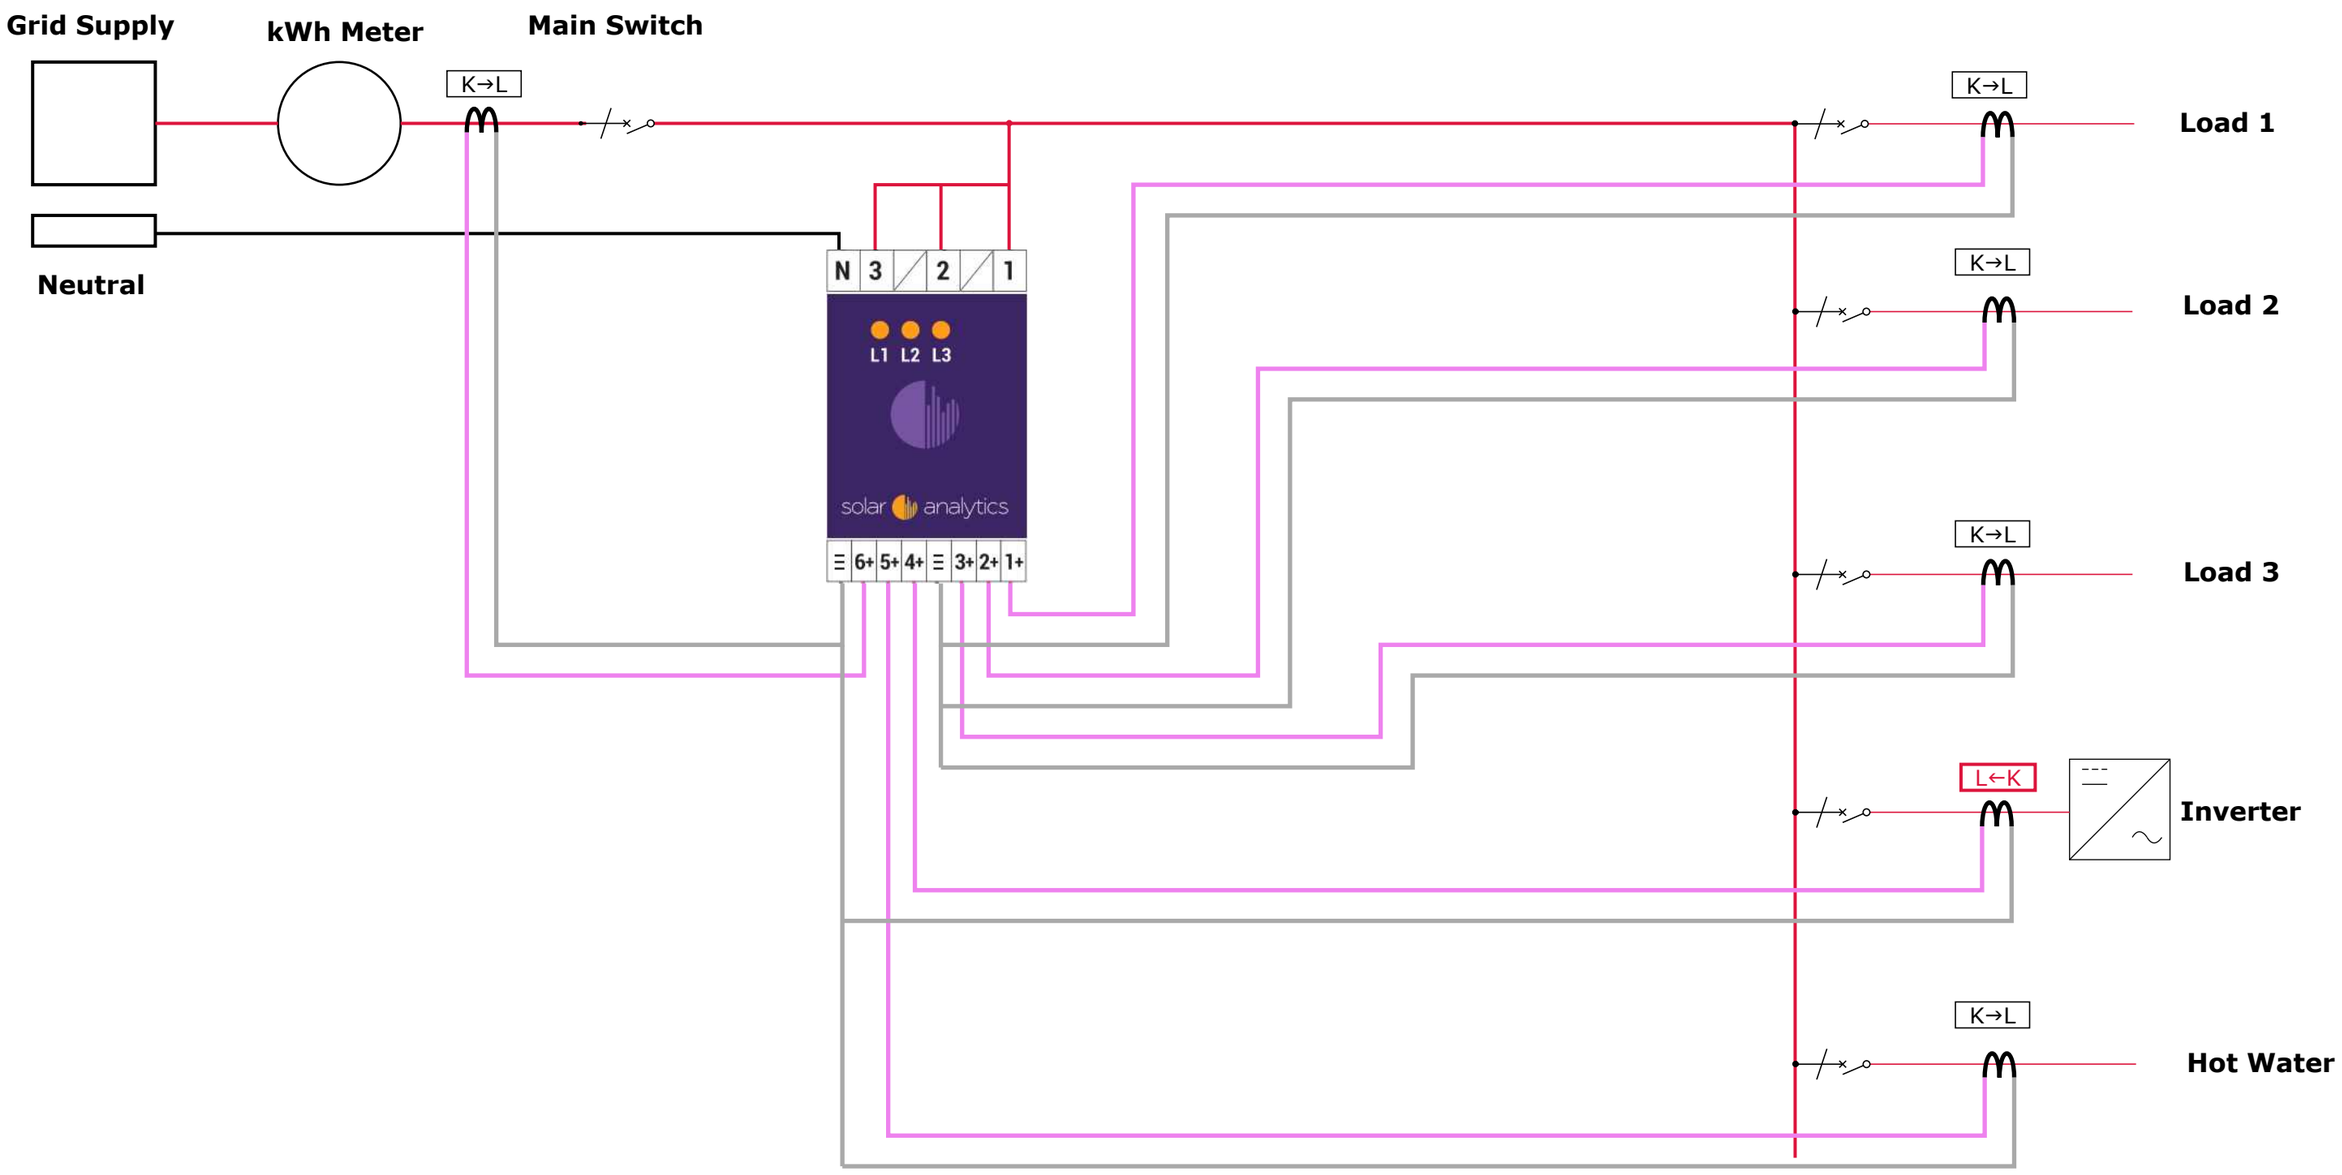

STANDARD WIRING DIAGRAM – Note for alternative configurations see our wiring diagram library at www.solaranalytics.com.au/support

Drawing Name:	*KR-63-xx (60A to 600A)*	Revisions	...	...	...	...	solar analytics	Drawing Designation:	*1 x 6CT_1ph Supply_1ph Loads_1ph PV*
Drawing Number:	*SLD001*		...	...	...	...		Drawing Description:	*Basic Installation - Single Phase - 6 x CTs*
Drawn By:	*B.BIDWELL*		...	...	...	...		Notes:	*(c) Solar Analytics - 2018*
Drawing Date:	*08/03/2018*		No.	Description	By	Date			